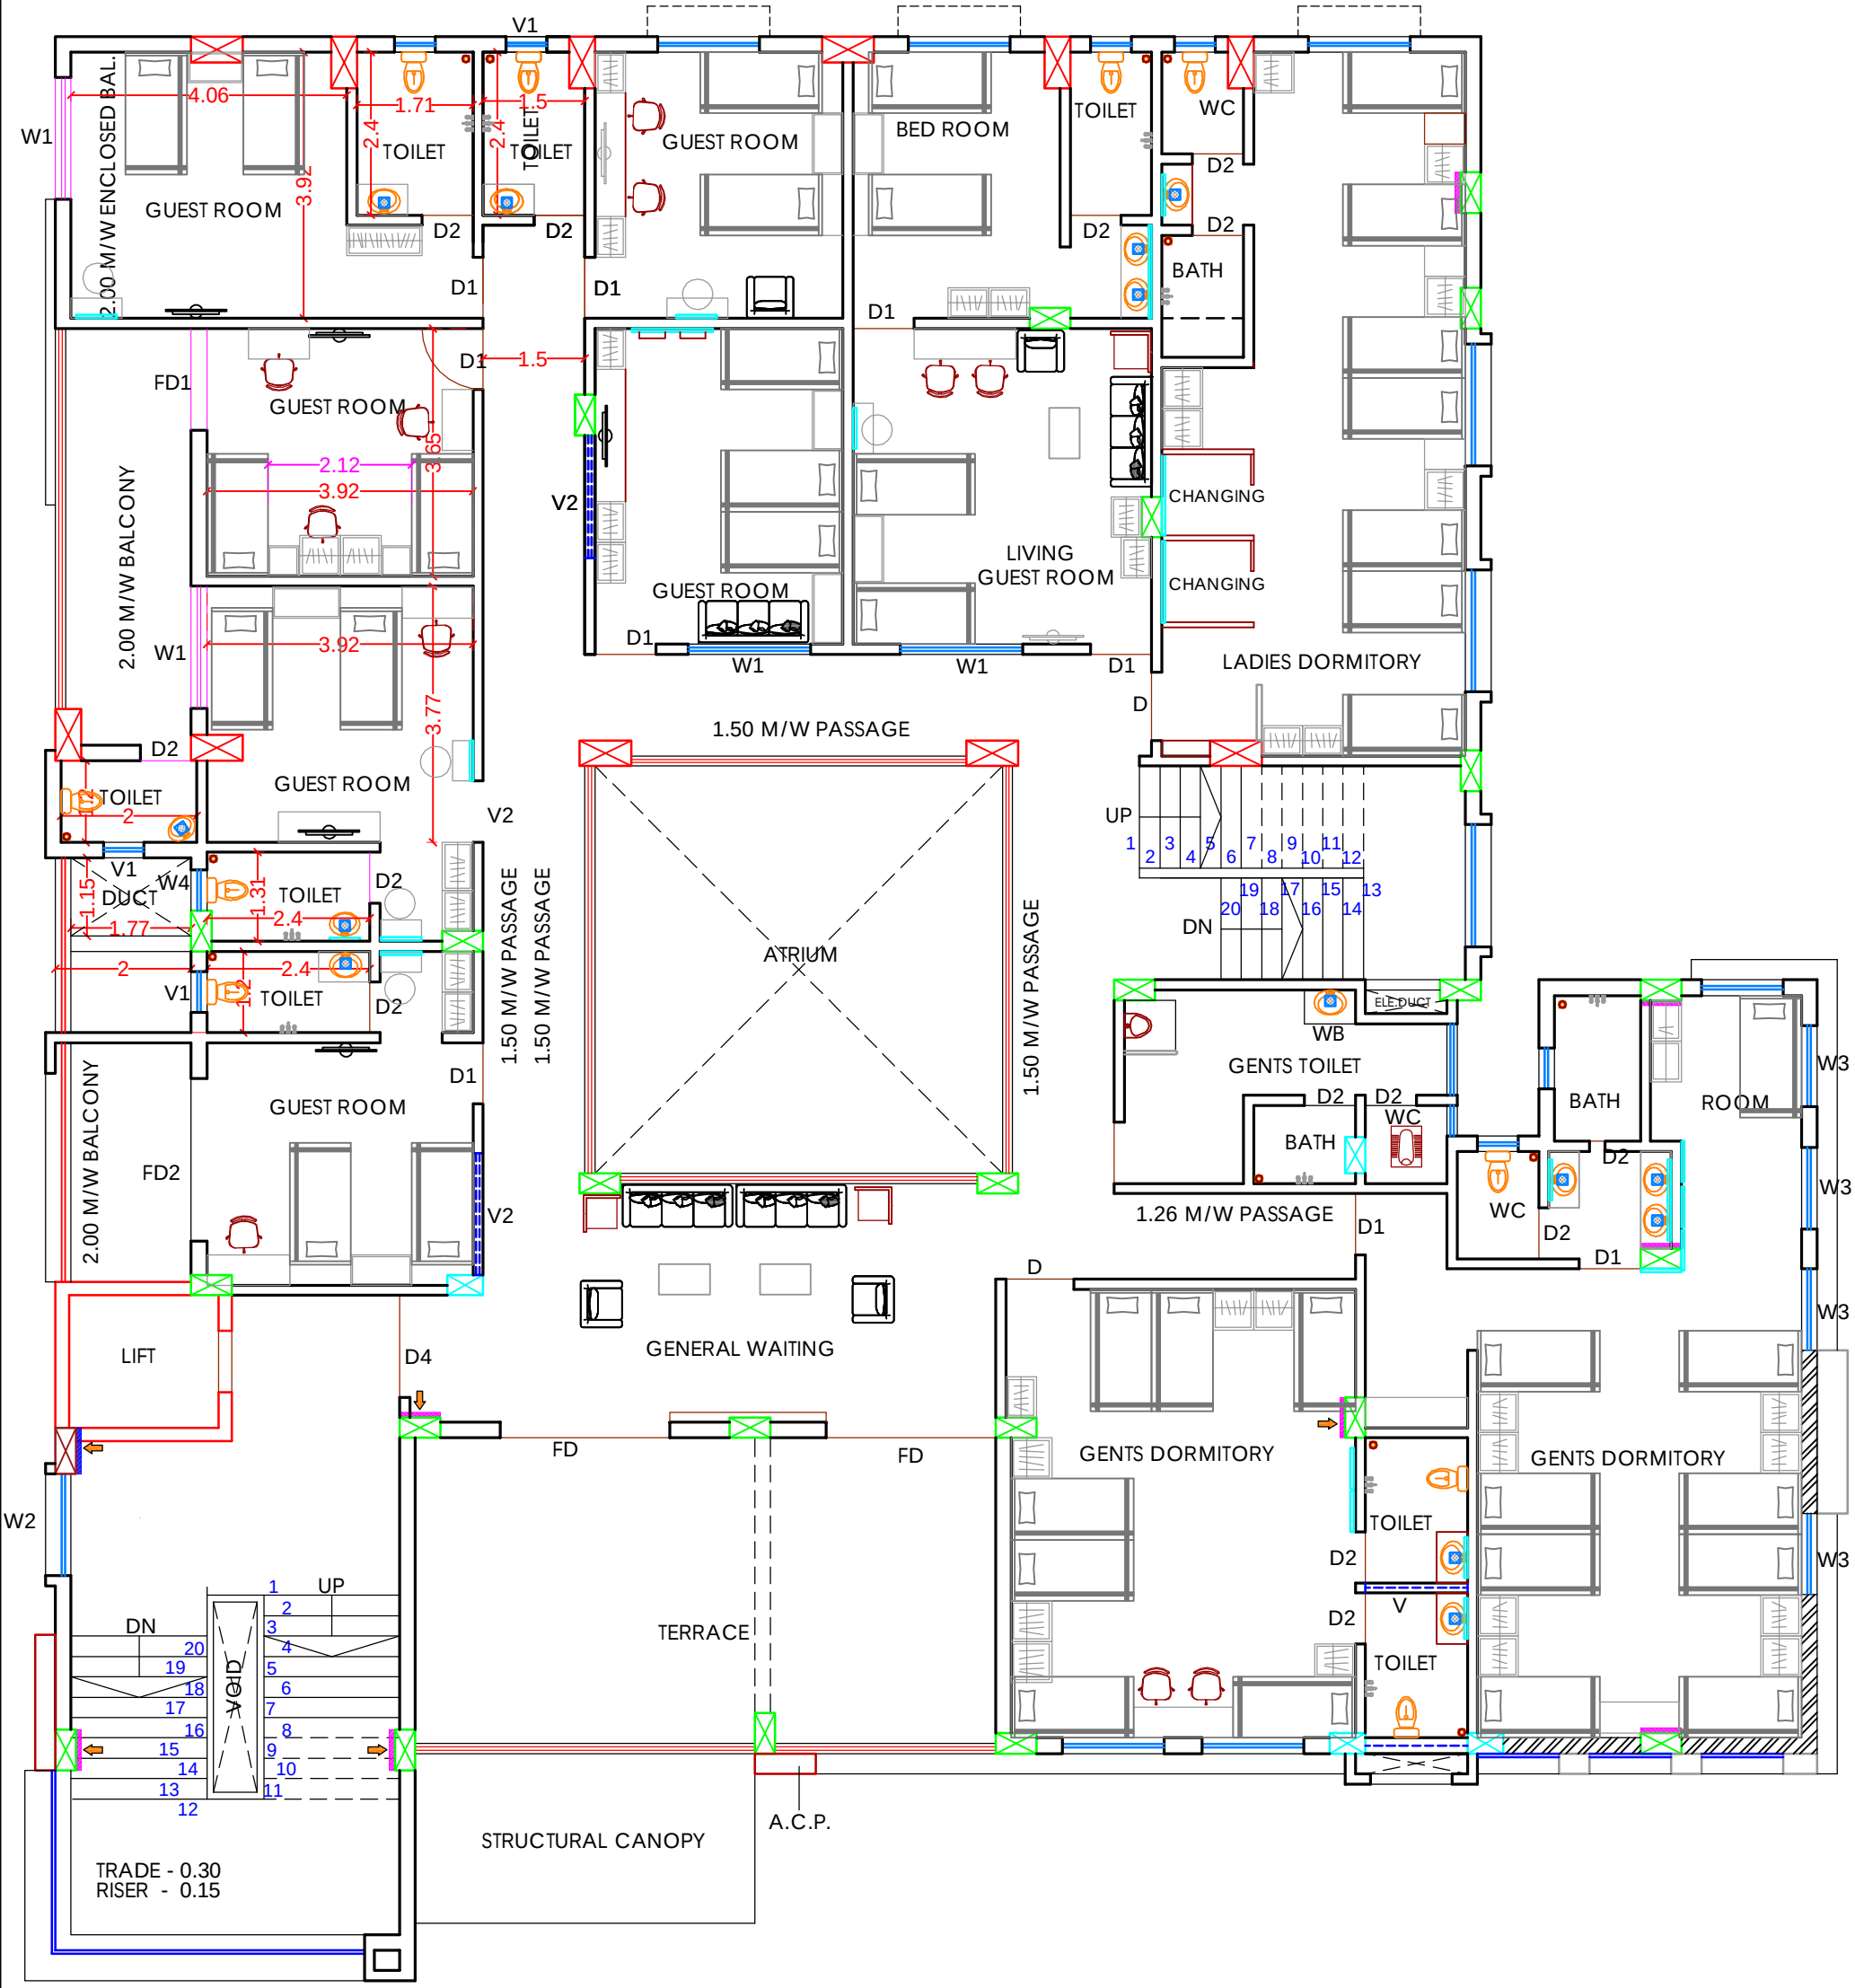

SECOND FLOOR PLAN

PROPOSED HEAD OFFICE BUILDING
PLOT NO 6 SADAR BAZAR ,SATARA
FOR RAYAT SEVAK CO. OP. BANK,
AT - SATARA TAL. & DIST. - SATARA

INTERIOR LAYOUT

N
W E
S

ARCHITECTS & INTERIOR DESIGNERS
S. TALEKAR & ASSOCIATES
Ar. SUHAS TALEKAR
CA/86/9647
B.Arch., AIIA, MCP(IIT), AITP.
Ar. SUJATA TALEKAR
CA/88/11777
B.Arch., AIIA.
YASHODHAN COMPLEX, OPP. SCIENCE COLLEGE,
531 A SADAR BAZAR. S A T A R A.
PH. NO. - 221150.

DT. -26.10.2020